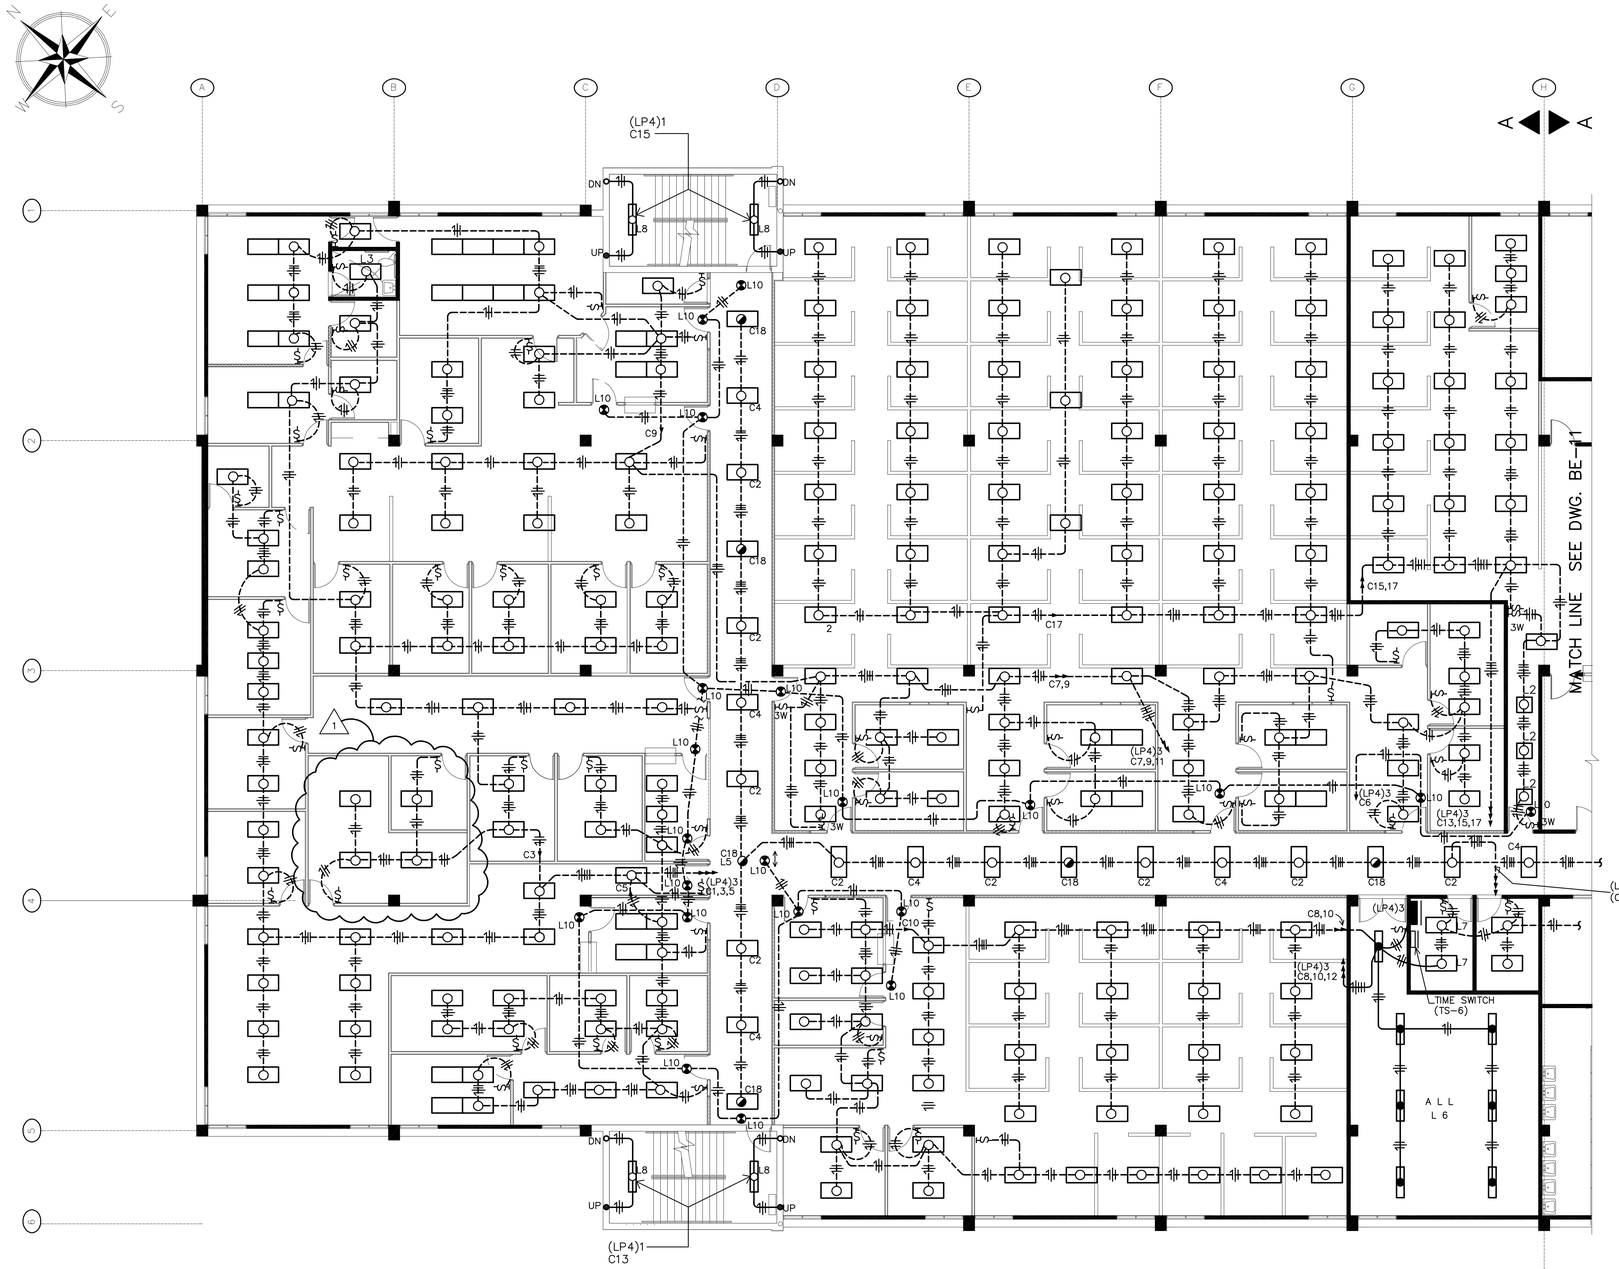

NOTES:

1– ALL LUMINARIES SHALL BE TYPE L1
EXCEPT WHEN OTHERWISE INDICATED.

THIRD FLOOR PLAN
QUADRANT "A" – LIGHTING
SCALE: 1/8" = 1'–0"

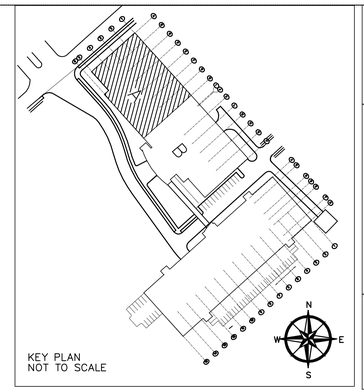

A.C.C. ARCHITECTS, P.S.C.
Z.M.S SUITE 412 PLAZA RIO HONDO BAYAMON , P.R. 00961–3100
305 CESAR ROMAN ST. URB. ROOSEVELT HATO REY , P.R 00919
TEL. (787) 758–1044 FAX: (787) 759–8017

LEONARDO J. VIDAL
consulting engineer
Lic. No. 9282
G.P.O. Box 3184, San Juan, P.R. 00936

CFSE
SAN JUAN REGIONAL OFFICES

State Road # 838, Km. 6.3
Monacillos Ward
San Juan, Puerto Rico

OFFICE BUILDING
THIRD FLOOR PLAN
QUADRANT "A"
LIGHTING
SCALE : 1/8" = 1' 0"

IMPORTANT NOTE FOR CONTRACTOR

CONTRACTOR SHALL VERIFY ALL DIMENSIONS AND SITE CONDITIONS BEFORE PROCEEDING WITH WORK. IF ANY DISCREPANCIES, ERRORS OR OMISSIONS SHOULD BE ENCOUNTERED ON PLANS, CONTRACTOR SHALL NOTIFY ARCHITECT BEFORE ANY PART OF THE WORK IS STARTED SO THAT PROPER CORRECTIONS ARE MADE. IF ARCHITECT IS NOT NOTIFIED BEFORE PROCEEDING WITH THE WORK, THE CONTRACTOR SHALL BEAR FULL RESPONSIBILITY FOR ANY DISCREPANCIES, ERRORS AND/OR OMISSIONS.

ALL DESIGNS AND DRAWINGS HEREIN AND PRINTS ISSUED BY THE ARCHITECT ARE THE PROPERTY OF THE ARCHITECT AND SHALL NOT BE REUSED ON ANY OTHER LOCATION EXCEPT THE ONE FOR WHICH THEY WERE EXPRESSLY DESIGNED.

IF THESE DRAWINGS OR ANY PART THEREOF IS REPRODUCED WITHOUT THE CONSENT OF THE ARCHITECT. THE PERSON SO DOING WILL BE INDEBTED TO THE ARCHITECT FOR HIS FULL COMMISSION.

CONTRACTOR SHALL NOT USE FOR CONSTRUCTION PURPOSES ANY DRAWINGS THAT WERE ADVANCED TO HIM PRIOR TO THE START OF CONSTRUCTION. ALL PLANS BEING USED BY CONTRACTOR SHOULD BEAR A STAMP WITH THE LABEL: "FOR CONSTRUCTION ONLY" SIGNED BY ARCHITECT.

NO.	REVISION	BY	DATE
1	ARCH. REV.	L.V.	5/98

CONSTRUCTION DRAWING REVISIONS

Consultants:
Site : E. BLANES
Structural: D. DELNERO
Plumbing : J. LEDON
Mech. A/C: J. LEDON
Electrical L. VIDAL

Project No.: 95020
Plot Date : 09–17–97
Drawn By : OR.CA.
File Name : 9737BE10

BE–10

Sheet .
Of .

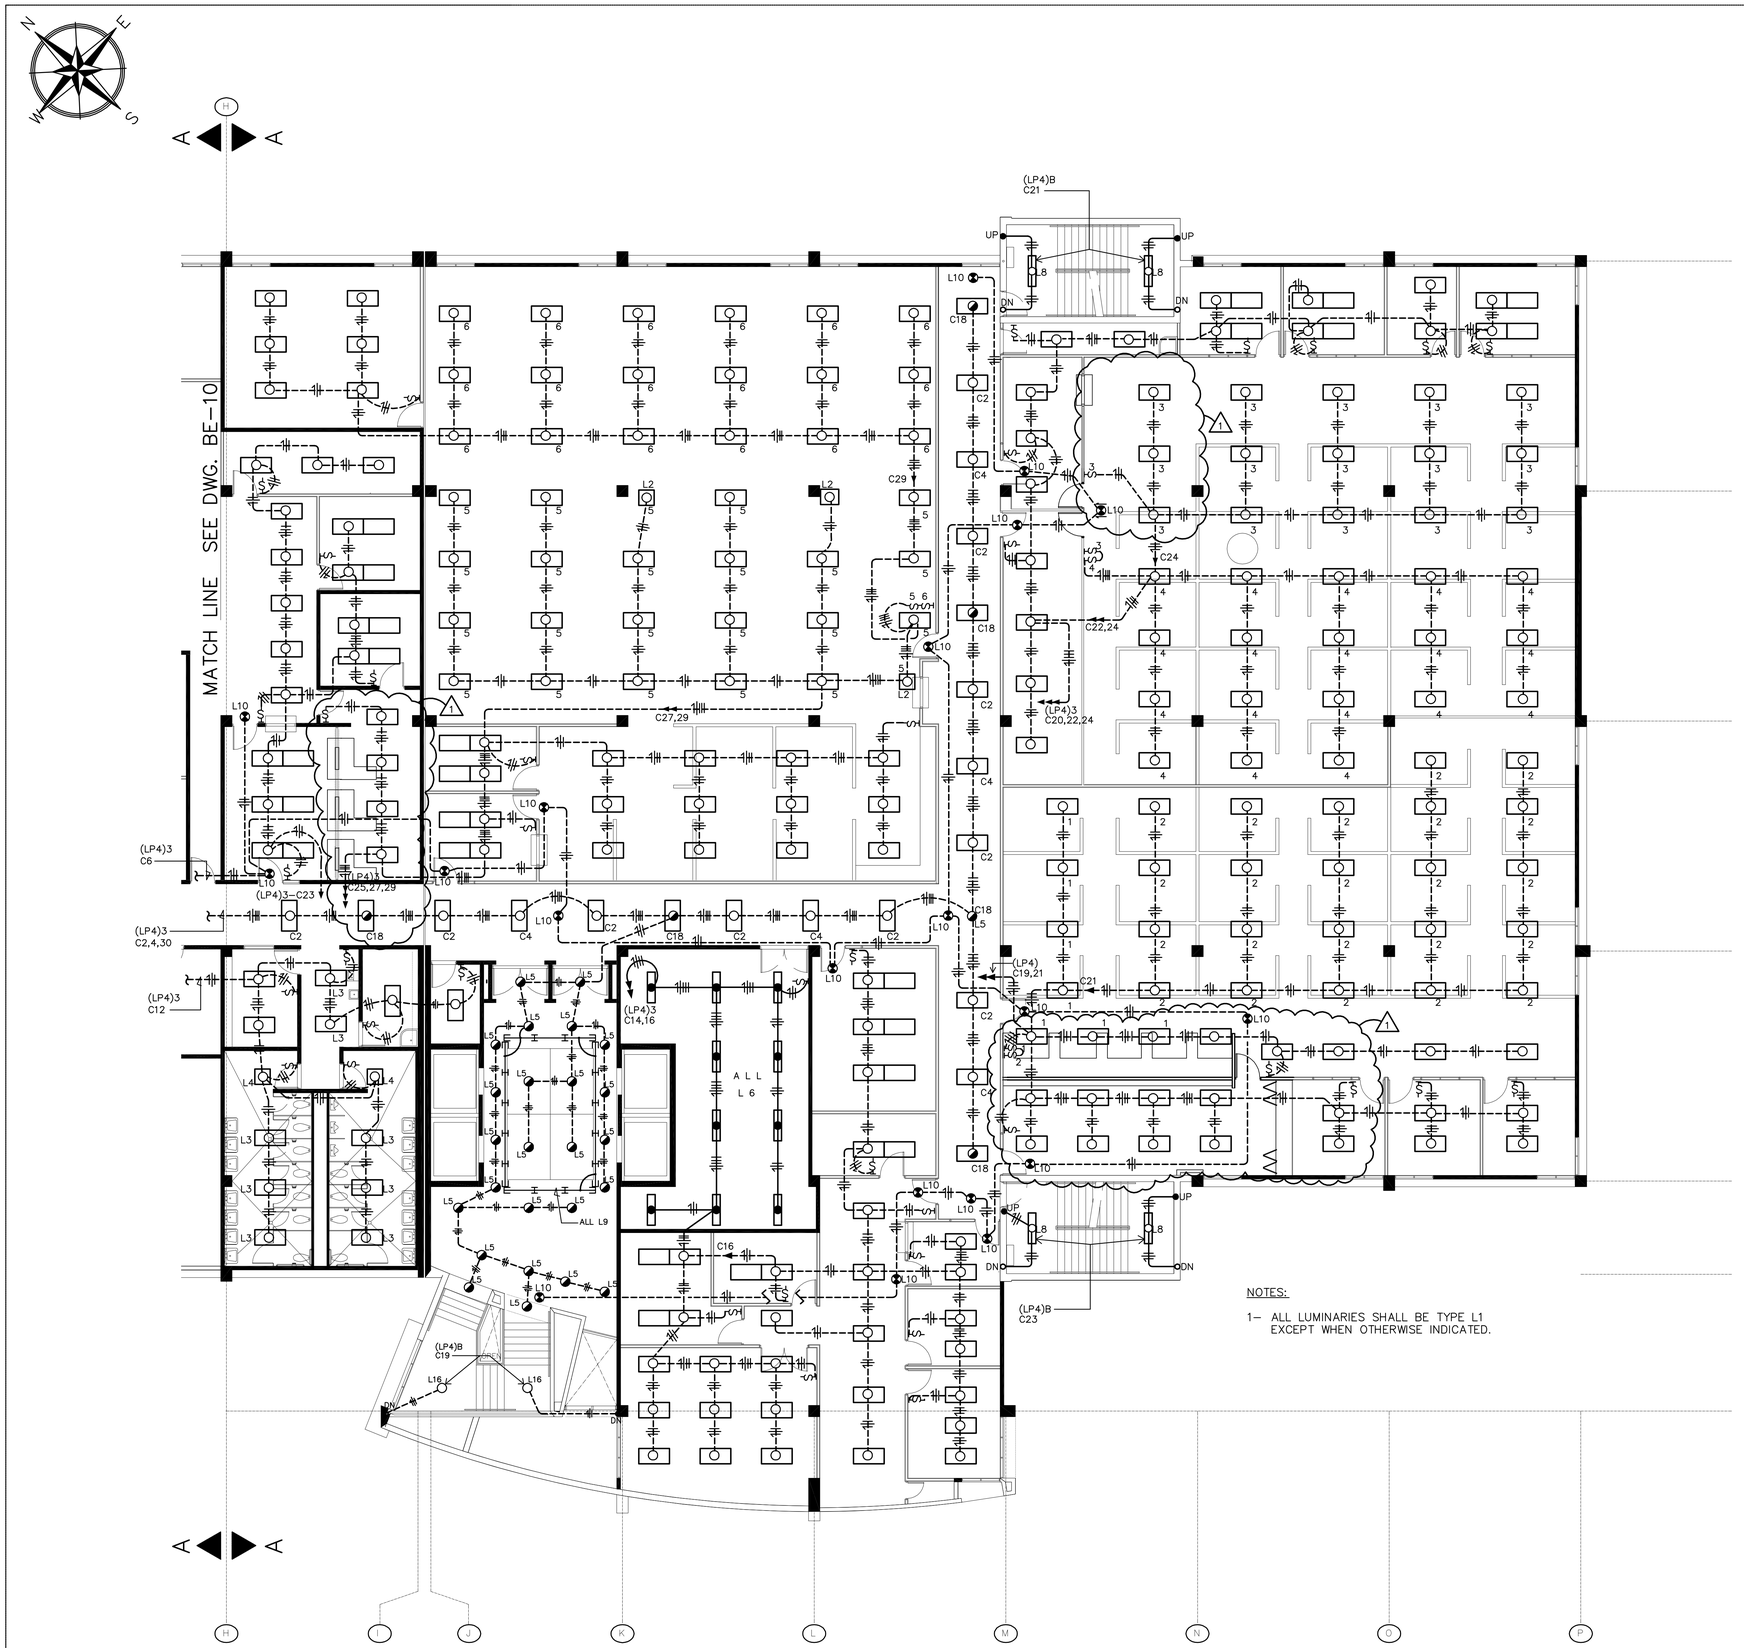

NOTES:

1- ALL LUMINARIES SHALL BE TYPE L1 EXCEPT WHEN OTHERWISE INDICATED.

QUADRANT "B"
THIRD FLOOR PLAN-LIGHTING
SCALE 1/8" = 1' 0"

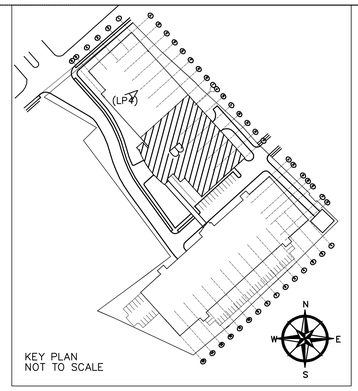

KEY PLAN
NOT TO SCALE

A.C.C. ARCHITECTS, P.S.C.
Z.M.S SUITE 412
PLAZA RIO HONDO
BAYAMON , P.R.
00961-3100
305 CESAR ROMAN ST.
URB. ROOSEVELT
HATO REY , P.R
00919
TEL. (787) 758-1044FAX: (787) 759-8017

LEONARDO J. VIDAL
consulting engineer
Lic. No. 8282
G.P.O. Box 3164, San Juan, P.R. 00936

CFSE
SAN JUAN REGIONAL OFFICES

State Road # 838, Km. 6.3
Monacillos Ward
San Juan, Puerto Rico

OFFICE BUILDING
THIRD FLOOR PLAN
QUADRANT "B"
LIGHTING
SCALE : 1/8" = 1' 0"

IMPORTANT NOTE FOR CONTRACTOR

CONTRACTOR SHALL VERIFY ALL DIMENSIONS AND SITE CONDITIONS BEFORE PROCEEDING WITH WORK. IF ANY DISCREPANCIES, ERRORS OR OMISSIONS SHOULD BE ENCOUNTERED ON PLANS. CONTRACTOR SHALL NOTIFY ARCHITECT BEFORE ANY PART OF THE WORK IS STARTED SO THAT PROPER CORRECTIONS ARE MADE. IF ARCHITECT IS NOT NOTIFIED PRIOR TO COMMENCING OF THE WORK. THE CONTRACTOR SHALL BEAR FULL RESPONSIBILITY FOR ANY DISCREPANCIES, ERRORS AND/OR OMISSIONS.

ALL DESIGNS AND DRAWINGS HEREIN AND PRINTS ISSUED BY THE ARCHITECT ARE THE PROPERTY OF THE ARCHITECT AND SHALL NOT BE REUSED ON ANY OTHER LOCATION EXCEPT THE ONE FOR WHICH THEY WERE EXPRESSLY DESIGNED.

IF THESE DRAWINGS OR ANY PART THEREOF IS REPRODUCED WITHOUT THE CONSENT OF THE ARCHITECT. THE PERSON SO DOING WILL BE INDEBTED TO THE ARCHITECT FOR HIS FULL COMMISSION.

CONTRACTOR SHALL NOT USE FOR CONSTRUCTION PURPOSES ANY DRAWINGS THAT WERE ADVANCED TO HIM PRIOR TO THE START OF CONSTRUCTION. ALL PLANS BEING USED BY CONTRACTOR SHOULD BEAR A STAMP WITH THE LABEL: "FOR CONSTRUCTION ONLY" SIGNED BY ARCHITECT.

NO.	REVISION	BY	DATE
1	ARCH. REV.	L.V.	5/98

CONSTRUCTION DRAWING REVISIONS

Consultants:

Site : E. BLANES
Structural: D. DELNERO
Plumbing : J. LEDON
Mech. A/C: J. LEDON
Electrical L. VIDAL

Project No.: 95020
Plot Date : 09-17-97
Drawn By : OR.CA.
File Name : 9737BE011

BE-11

Sheet .
Of .