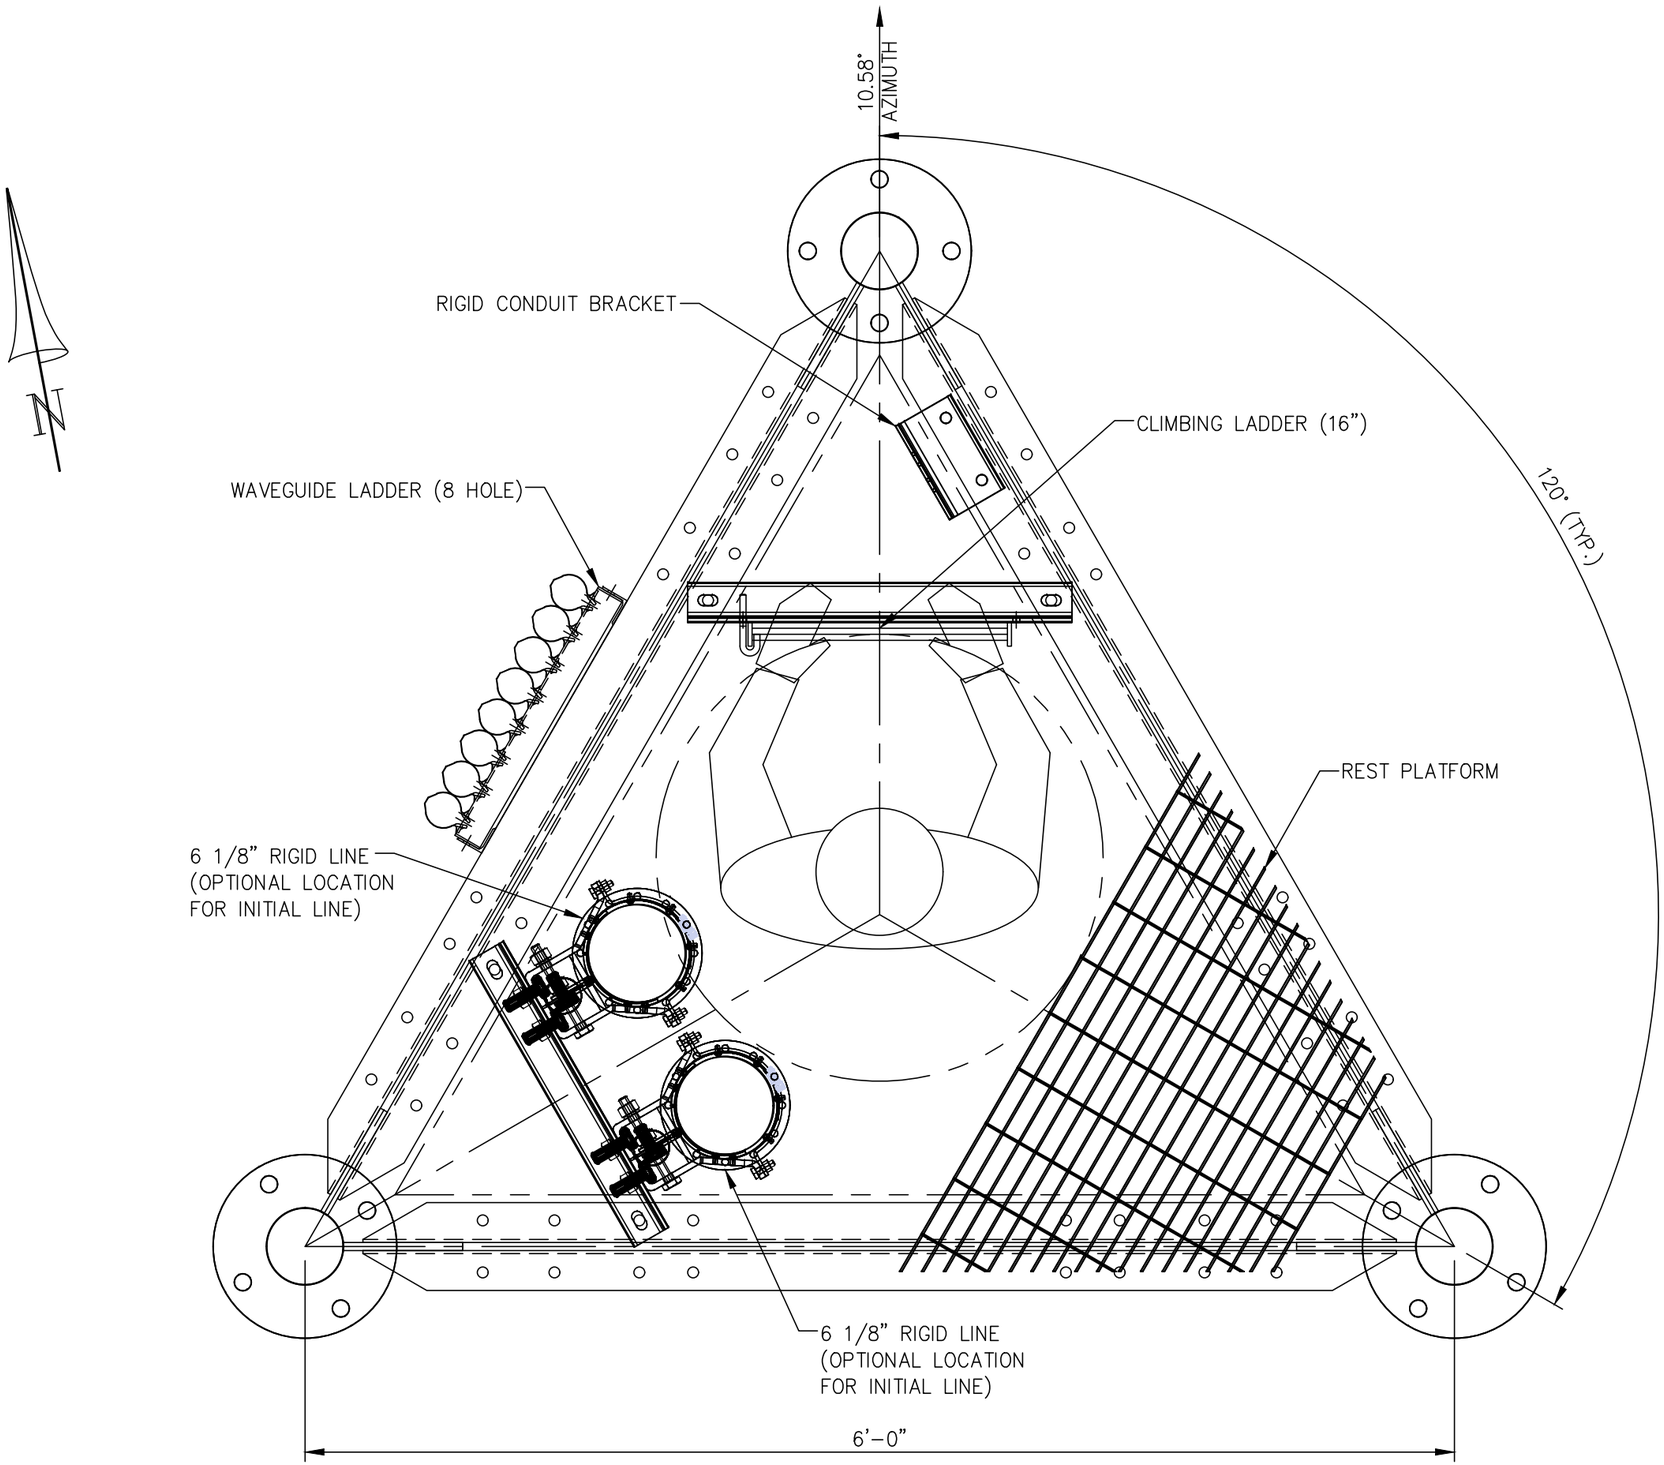
10.58°
AZIMUTH
N
RIGID CONDUIT BRACKET
CLIMBING LADDER (16")
WAVEGUIDE LADDER (8 HOLE)
120° (TYP.)
REST PLATFORM
6 1/8" RIGID LINE
(OPTIONAL LOCATION
FOR INITIAL LINE)
6 1/8" RIGID LINE
(OPTIONAL LOCATION
FOR INITIAL LINE)
6'-0"